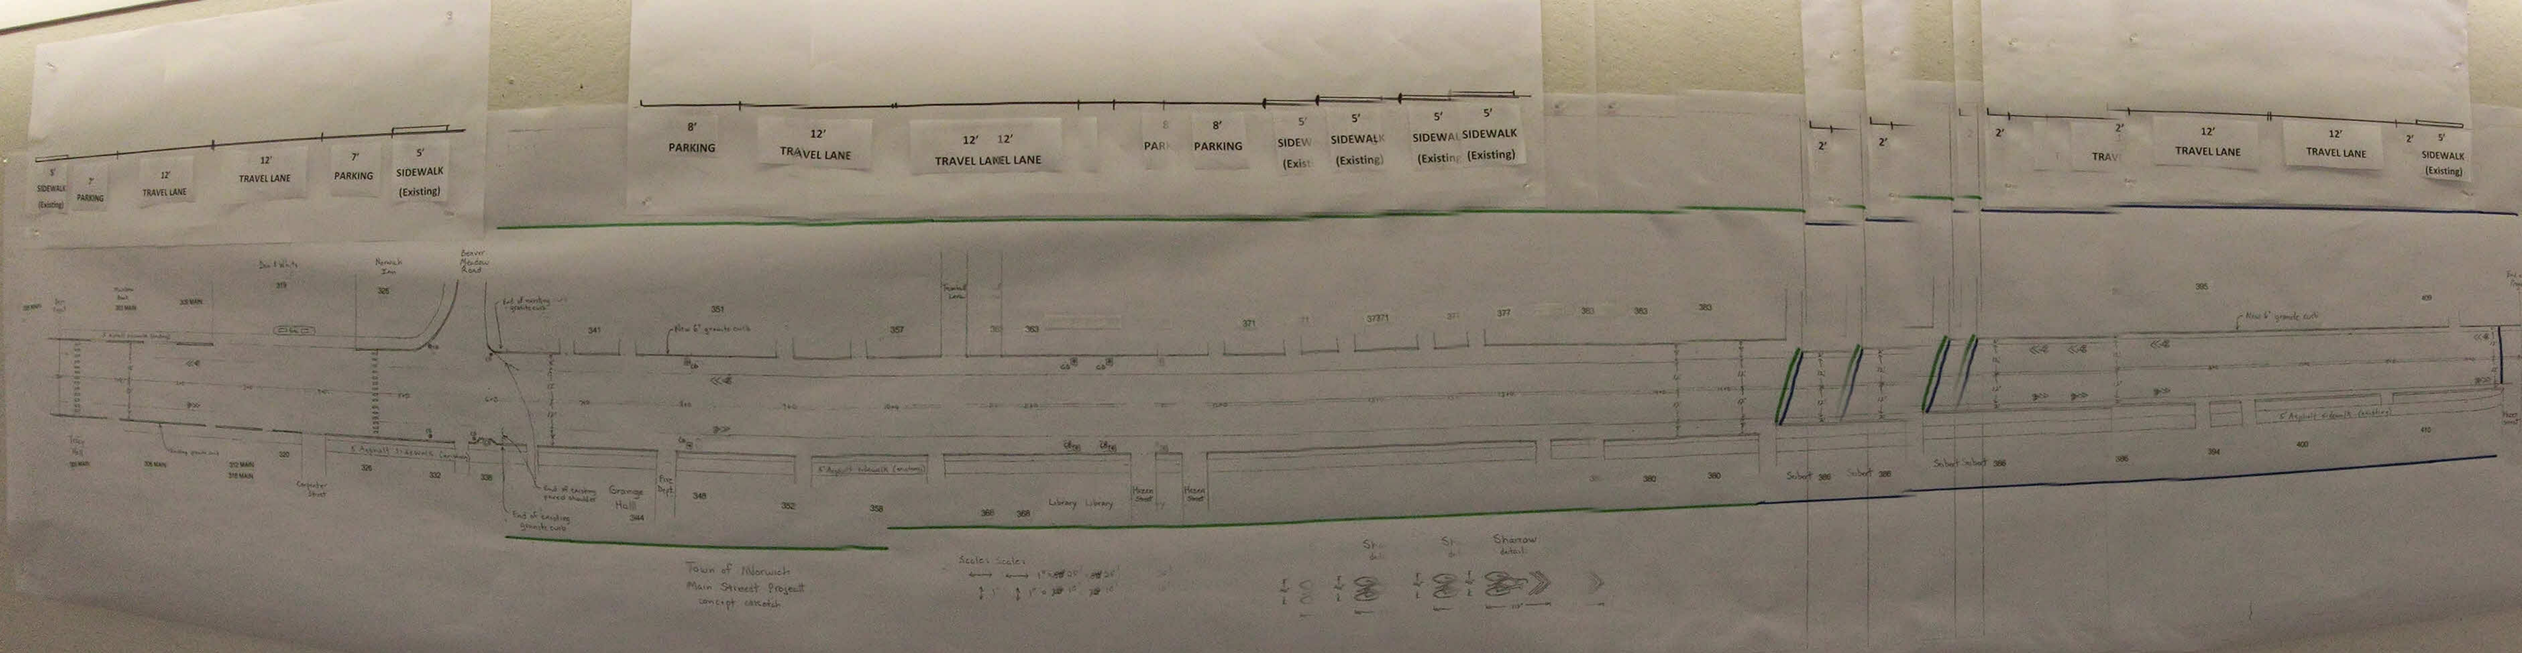
5' SIDEWALK (Existing)
7' PARKING
12' TRAVEL LANE
12' TRAVEL LANE
7' PARKING
5' SIDEWALK (Existing)
8' PARKING
12' TRAVEL LANE
12' TRAVEL LANE
12' TRAVEL LANE
8' PARKING
5' SIDEWALK (Existing)
5' SIDEWALK (Existing)
5' SIDEWALK (Existing)
5' SIDEWALK (Existing)
2'
2'
2'
2'
12' TRAVEL LANE
12' TRAVEL LANE
2'
5' SIDEWALK (Existing)
Town of Norwich
Main Street Project
concept sketch

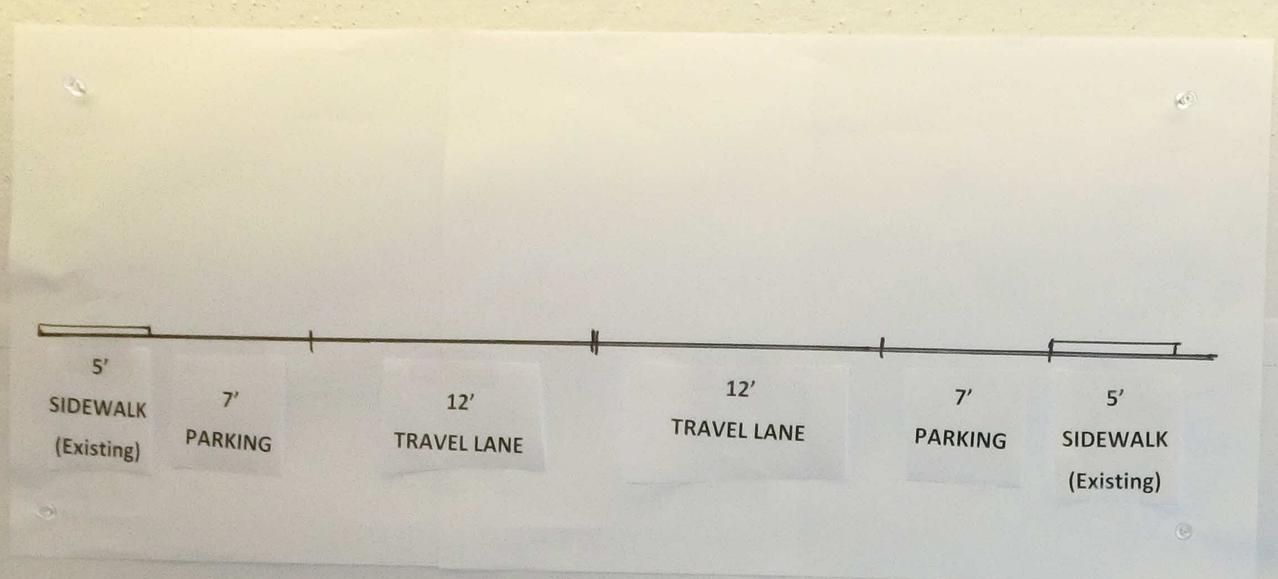


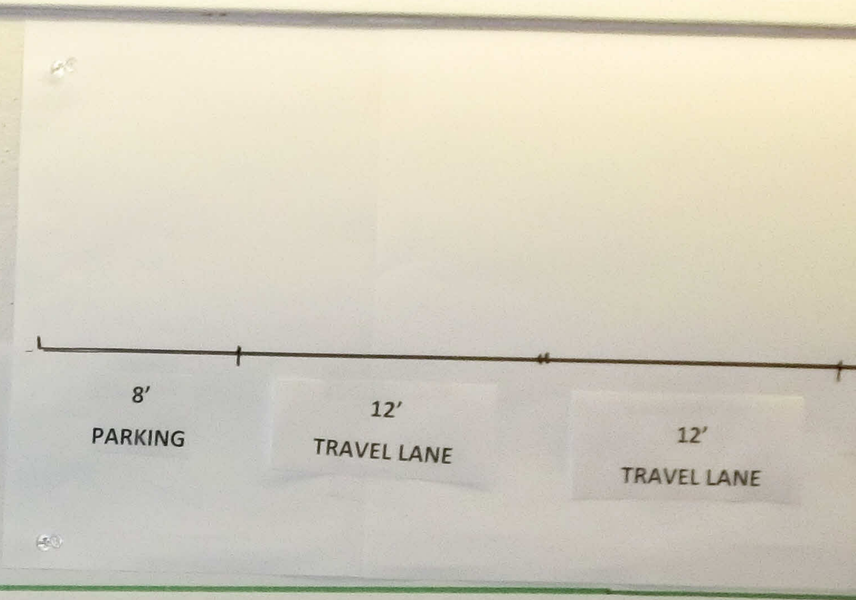


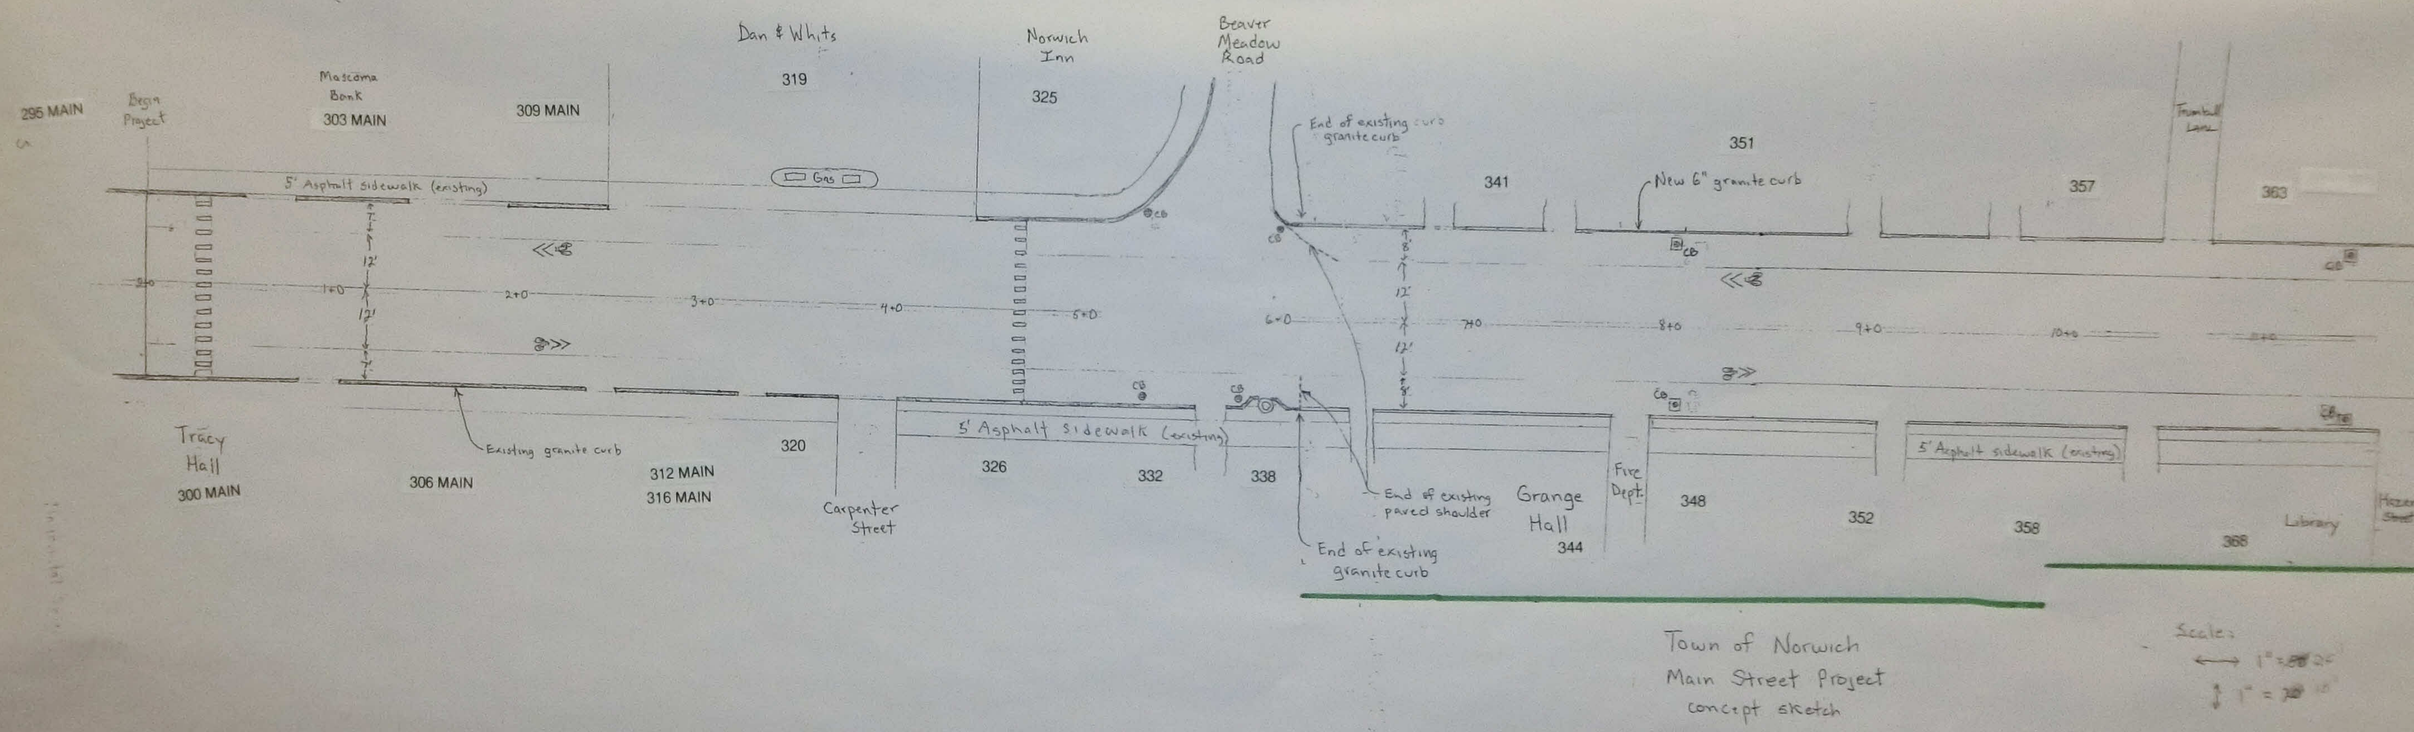


Town of Norwich
Main Street Project
concept sketch

Scale:

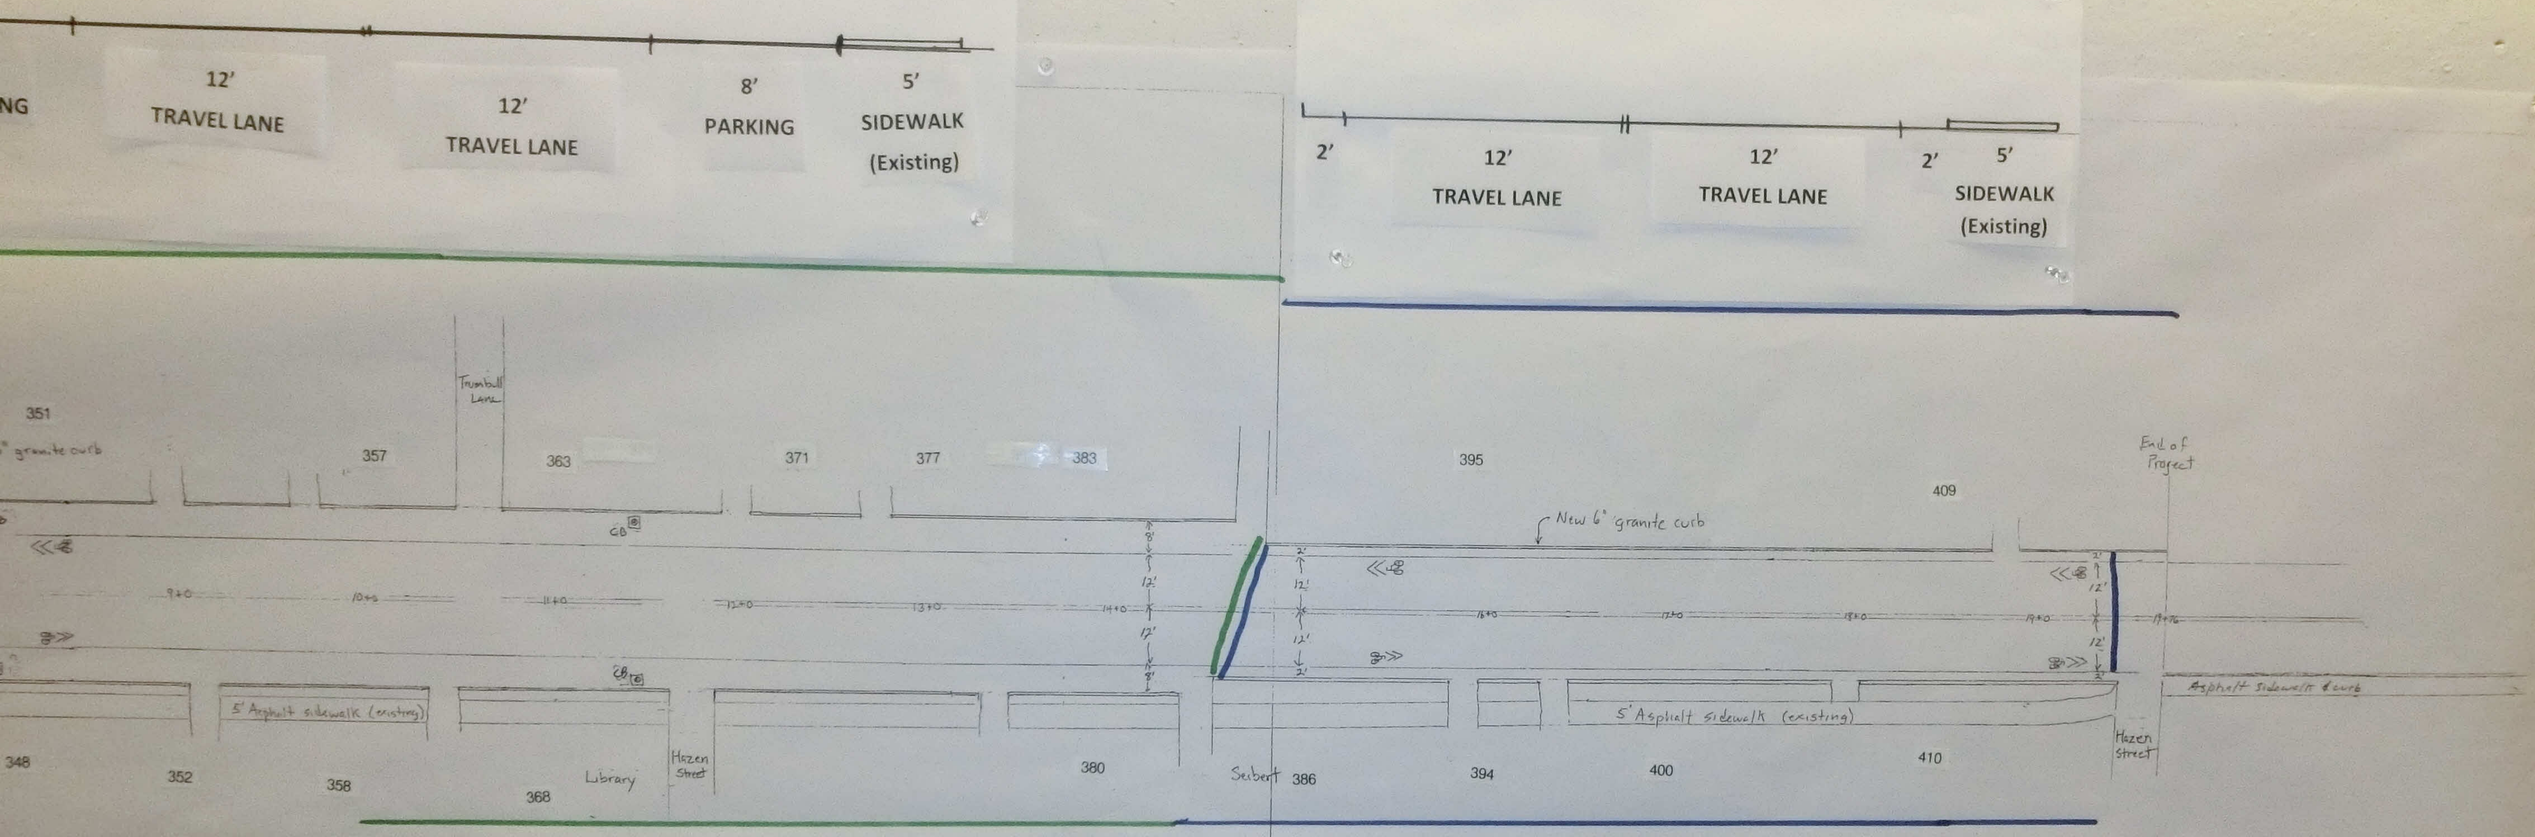


Town of Norwich
Main Street Project
concept sketch

Scale:
1" = 25'
1" = 10'
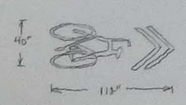
Sharrow
detail: